WORKS PLANS AND SECTIONS

SHEET No. 16

MIDLAND METRO
(WEDNESBURY TO BRIERLEY HILL AND MISCELLANEOUS AMENDMENTS) ORDER

DUDLEY METROPOLITAN BOROUGH

WORK No. 12 (TRAMROAD)
WORKS Nos. 12A, 12B and 12C (STREETWORKS)

Key:

— — — Limit of Deviation

—·—·— Limit of Land to be Acquired or Used

Possible right of way (Dudley Canal towing path) to be temporarily stopped up between points UC & UD and temporarily diverted to pass between points UC, UE, UF & UD

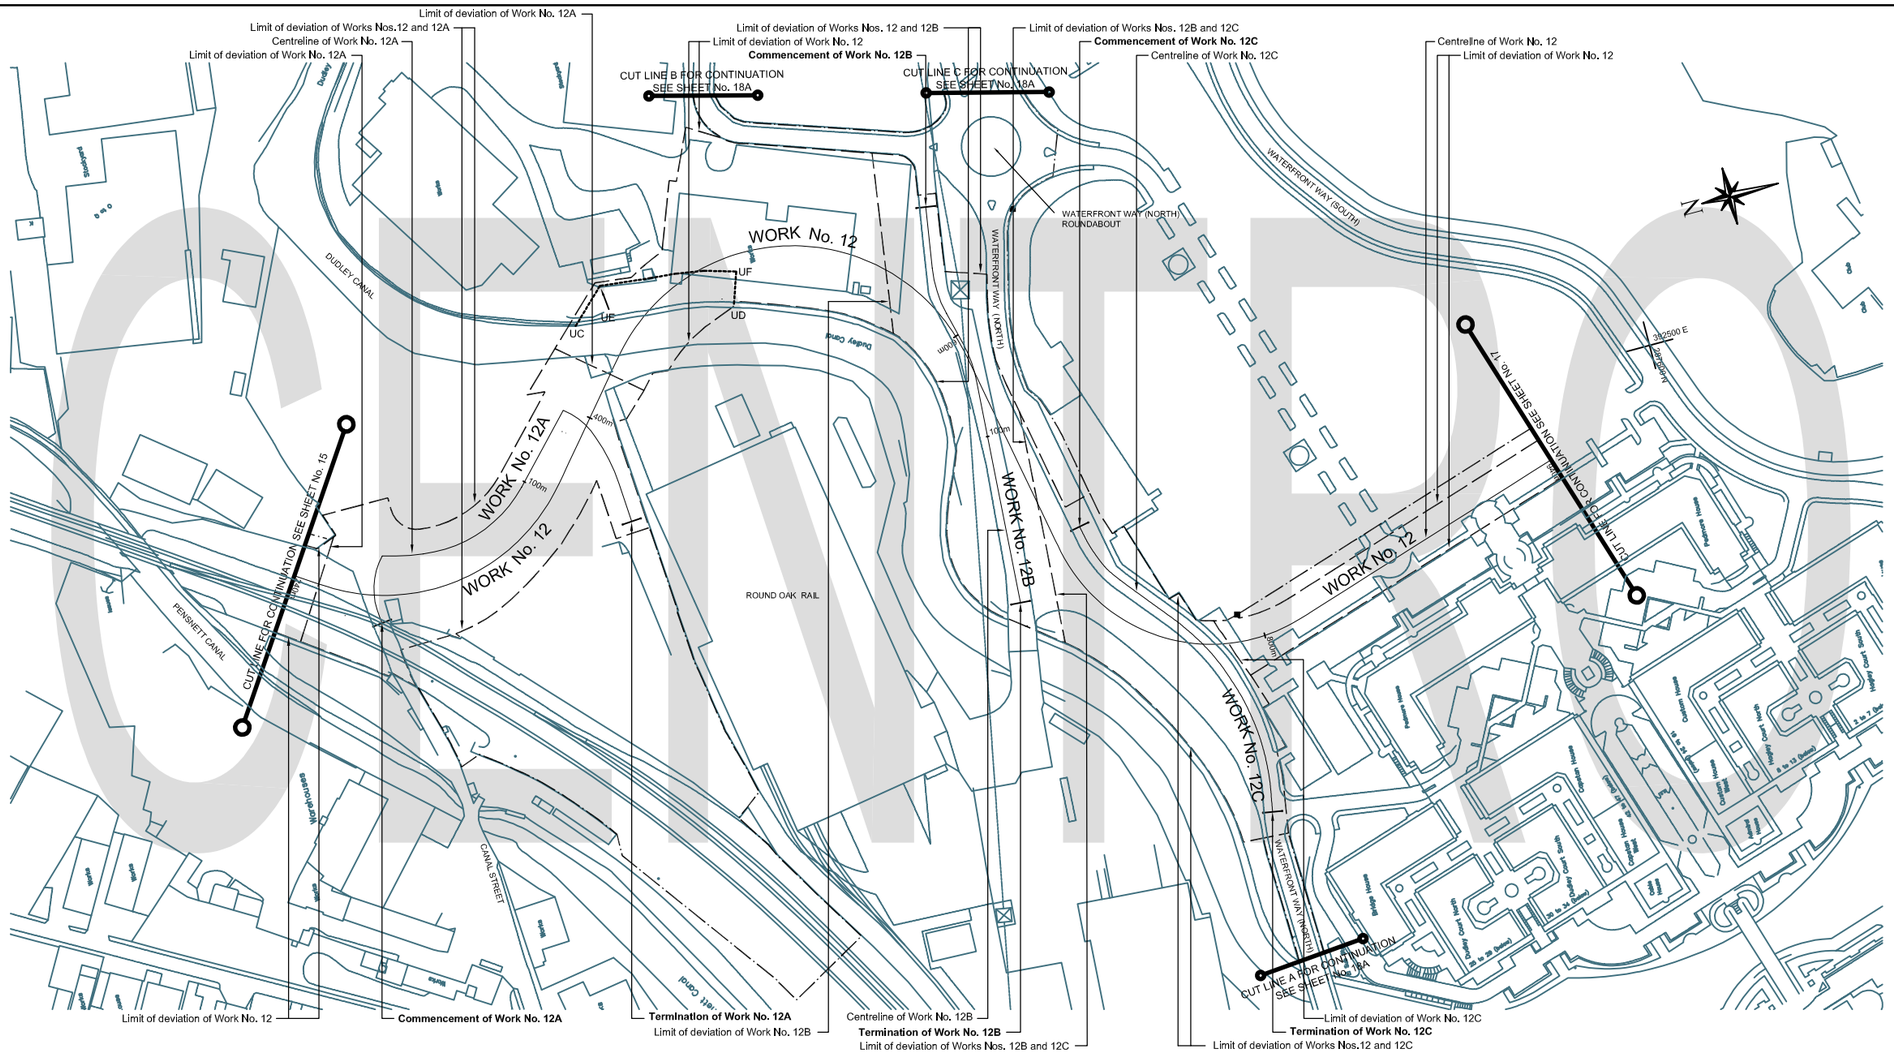

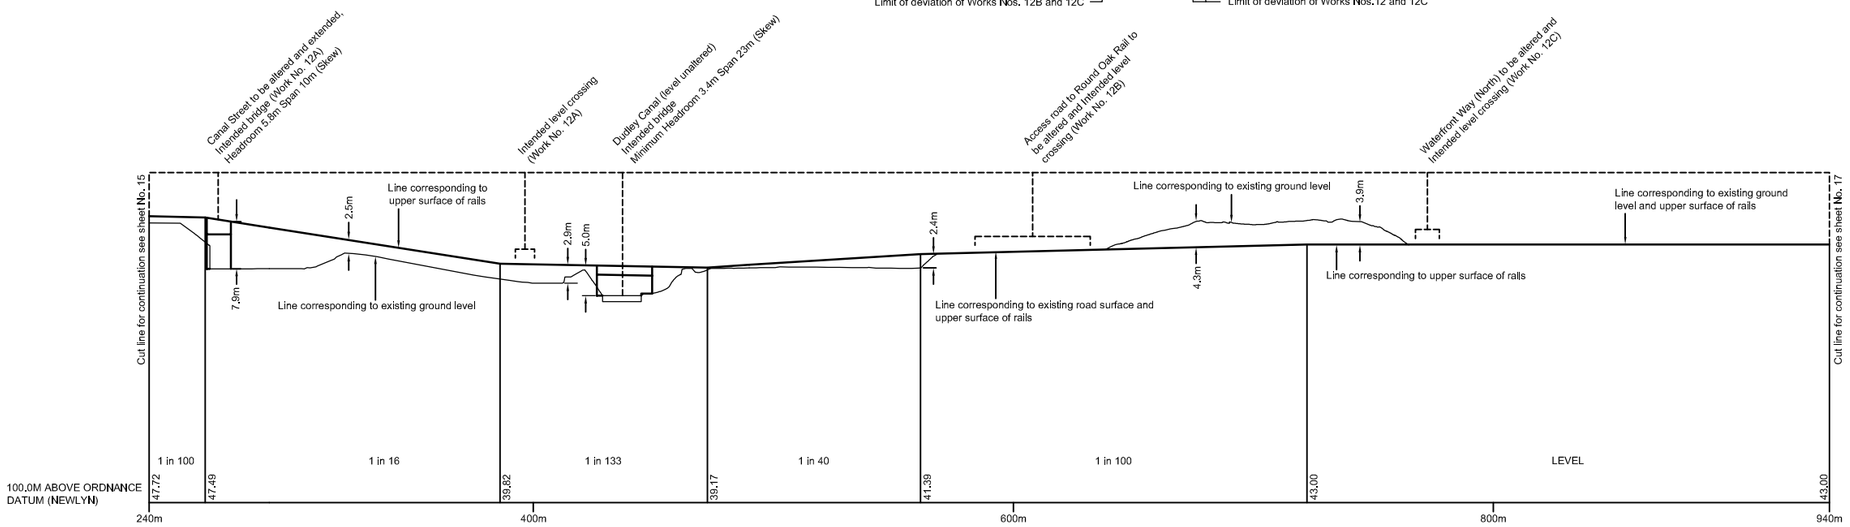

WORK No. 12

Vertical Scale for Section
5m 0m 10m 20m 30m 40m

Horizontal Scale for Plan and Section
12.5m 0m 25m 50m 75m 100m

ADDITIONAL SECTIONS		
Section	Scale	Location
Work No. 12 : Intended bridge	1 : 500	Sheet No. 25
Work No. 12A	1 : 1250	Sheet No. 21
Work No. 12A	1 : 500	Sheet No. 25
Work No. 12B	1 : 1250	Sheet No. 21
Work No. 12C	1 : 1250	Sheet No. 21

Reproduced from the Ordnance Survey map-base with the permission of the controller of Her Majesty's Stationary Office. Crown Copyright.
Licence No. LA 08914L.
Unauthorised reproduction infringes Crown Copyright and may lead to prosecution or Civil Proceedings.

The area enclosed by any limit of deviation or by any limit of land to be acquired or used is the area extending to the outer edge of the line marking those limits.

CENTRO